



Permit #F00039811-B

FilmL.A., Inc.
1201 W. 5th Street, Suite T-800
Los Angeles, CA 90017
t: (213)977-8600 - f: (213)977-8601
www.filmla.com

Summary Information**Permit No:** F00039811-B**Type of Permit:** FILMING**Release Date:** 05/19/2011**Production Company** DODGE PRODUCTIONS**Producer** Patty Long**Insured Company Name** DODGE PRODUCTIONS**Director** Lorene Scafaria**1st AD** John Mckeown

Contact Phone No. 1 310-202-7709

Contact Phone No. 2

Fax

Address 10401 VENICE BLVD, SUITE 200
CULVER CITY, California 90034**Production Manager** tbd tbd**FilmL.A. Coordinator** Yulizza Ramirez**Location Manager** John Agolia

Primary Phone Mobile - 310-308-4422

Secondary Phone Office - 310-202-7709

Production Title SEEKING A FRIEND FOR THE END OF
THE WORLD**Location Assistant** Eric Petersen

Primary Phone Mobile - 310-804-7042

Secondary Phone

Type of Production Feature**Fees**LA CITY DEPT OF REC AND PARKS PARK \$1,444.00
MONITOR FEE**Total Permit Fee** \$1,900.00LA CITY DEPT OF REC AND PARKS MONITOR \$456.00
ADMIN FEE**Number of Locations** 2



FilmL.A., Inc.
1201 W. 5th Street, Suite T-800
Los Angeles, CA 90017
t: (213)977-8600 - f: (213)977-8601
www.filmla.com

Summary Information**Location****Location 1 of 2****Page 1 of 1**

Permit Number	F00039811-B	Location Manager	John Agolia
Production Company	DODGE PRODUCTIONS	Primary Phone	Mobile - 310-308-4422
Insured Company	DODGE PRODUCTIONS	Secondary Phone	Office - 310-202-7709
Production Title	SEEKING A FRIEND FOR THE END O...		

Location Address	101 FWY., 405 FWY., BALBOA BLVD., VICTORY BLVD. INCLUSIVE (EXCLUDING FREEWAYS), LOS ANGELES, CA, 91436		
Location Type	Driving grid		
Film Dates	5/19/2011 - 5/20/2011 07:00 - 22:00 2 days		
Open or Closed to the Public	Open		
Generic Conditions	All vehicles must be parked on private property Must Maintain 5' Clearance on Sidewalks/Walkways Must maintain local/emergency access No Cast and Crew parking on areas streets. Number of uniformed officers listed on the permit is a minimum requirement. Permittee remains responsible for deploying a sufficient number of uniformed officers to provide traffic and crowd control to ensure the safety of the film crew and the public.		

Equipment on Location	Type	Quantity	Personnel on Location	Type	Quantity
	Camera cars	1		Cast	5
	Process Trailer	1		Crew	10
	Vans	1		Off-Duty/Retired LAPD Officer(s)	4

Filming Activities	Drive by; Drive ups & away; Driving shots; Intermittent traffic control - 2 minutes standard (except 0600hrs-0900hrs & 1500hrs-1800hrs; Process Trailer; Running & tow shots.;		
Jurisdiction	Political: Multiple Jurisdictions	Police: Los Angeles Police Department	Fire: Los Angeles City
Thomas Guide	Page: 531	Grid:	
Approvals	LOS ANGELES POLICE DEPARTMENT		Gabriel Martinez
Coordinator Note	RIDER A RELEASES LOCATION, NO RIDER FEE DUE.		

Parking	Base Camp	Crew Parking
	Location Type : Filming Location	Location Type : Filming Location



FilmL.A., Inc.
1201 W. 5th Street, Suite T-800
Los Angeles, CA 90017
t: (213)977-8600 - f: (213)977-8601
www.filmLA.com

Summary Information**Location****Location 2 of 2****Page 1 of 2**

Permit Number	F00039811-B	Location Manager	John Agoglia
Production Company	DODGE PRODUCTIONS	Primary Phone	Mobile - 310-308-4422
Insured Company	DODGE PRODUCTIONS	Secondary Phone	Office - 310-202-7709
Production Title	SEEKING A FRIEND FOR THE END O...		

Location Address WOODLEY AVE.,BURBANK BL - VICTORY BLVD, LOS ANGELES, CA, 91436**Location Type** Street**Film Dates** 5/19/2011 - 5/19/2011 06:00 - 22:00 1 day
5/20/2011 - 5/20/2011 19:00 - 07:00 1 day**Open or Closed to the Public** Closed

Generic Conditions All travel lanes and bike lanes shall be closed per the WATCH manual.
Must Maintain 5' Clearance on Sidewalks/Walkways
Must maintain local/emergency access
No Cast and Crew parking on areas streets.
Number of uniformed officers listed on the permit is a minimum requirement. Permittee remains responsible for deploying a sufficient number of uniformed officers to provide traffic and crowd control to ensure the safety of the film crew and the public.
Uniformed officers shall have a copy of the film permit in their possession and are required to confirm that all traffic control signage devices are in place.

Please see attached documents 39811_NB_WOODLEY_REV_2.pdf
39811_SB_WOODLEY_REV_1.pdf
39811_WOODLEY_FULL_SH01.pdf
39811_WOODLEY_FULL_SH02.pdf
Woodley Overflow.pdf
39811_WS_WOODLEY_VICTORY_BURBANK.pdf

Equipment on Location	Type	Quantity	Personnel on Location	Type	Quantity
	5 or 10 ton trucks	6		Cast	5
	Cast/Crew vehicles	90		Crew	90
	Condors	1		Off-Duty/Retired LAPD Officer(s)	4
	Cranes	1			
	Cube Trucks	4			
	Generator	1			
	Motor Homes	4			
	Picture vehicles	4			
	Scissor Lifts	1			
	Stakebed Trucks	4			
	Vans	4			

Filming Activities Car-to-Car; Drive by; Drive ups & away; Driving shots; Equipment on sidewalk, in curb lane & across street; Exterior Dialogue; Intermittent pedestrian control; Intermittent traffic control - 2 minutes standard; Process Trailer;

Jurisdiction **Political:** Los Angeles City - Council District 06 **Police:** Los Angeles Police Department **Fire:** Los Angeles City

Thomas Guide Page: 561**Grid:** E1

Coordinator Note -FILM LA MONITOR REQUIRED FROM 0800-1500 HRS AND 1900-2200 HRS. ON 5/19
-FILM LA MONITOR REQUIRED FROM 1800-0700 HRS ON 5/20.



FilmL.A., Inc.
1201 W. 5th Street, Suite T-800
Los Angeles, CA 90017
t: (213)977-8600 - f: (213)977-8601
www.filmla.com

Summary Information**Location****Location 2 of 2****Page 2 of 2**

Permit Number	F00039811-B	Location Manager	John Agoglia
Production Company	DODGE PRODUCTIONS	Primary Phone	Mobile - 310-308-4422
Insured Company	DODGE PRODUCTIONS	Secondary Phone	Office - 310-202-7709
Production Title	SEEKING A FRIEND FOR THE END O...		

Coordinator Note -PARKING AT WOODLEY OVERFLOW LOT FROM 5/18 TO 5/23
-ONE RAPG MONITOR REQUIRED ON 5/18 FROM 1900-2200 HRS.

Coordinator Note RIDER B COLLECTS RAPG FEES NOT COLLECTED ON RIDER A

Coordinator Note -RAPG MONITOR REQUIRED FROM 0600-0600 HRS ON 5/19.
**6 HRS OF RAPG MONITOR ADMIN. FEE
-RAPG MONITOR REQUIRED FROM 0600-1600 HRS ON 5/20
**4 HRS OF RAPG MONITOR ADMIN. FEE
-5/21-5/22 BASE CAMP LEFT OVERNIGHT
-ONE RAPG MONITOR REQUIRED FROM 0330-0730 HRS ON 5/23
**2 HRS OF RAPG MONITOR ADMIN FEE.

Coordinator Note RIDER B EXTENDS TIME FOR LANE CLOSURE

Parking Base Camp
Location Type : Filming Location

Crew Parking
Location Type : Filming Location

Parking Notes

Woodley Av Park overflow dirt lot, leaving inactive base camp parked in Woodley Park dirt overflow lot through the weekend of 5/21 thru 5/22, moving out early morning of 5/23


Lane / Full Closure ALTERNATING DIRECTIONAL CLOSURE NORTHBOUND AND SOUTHBOUND LANES WOODLEY AVE., BURBANK BL. - VICTORY AVE.

Approximate Footage 0 - 300

Date(s) 5/19/2011 to 5/19/2011

Time(s) 19:00 to 00:00

DETAIL B

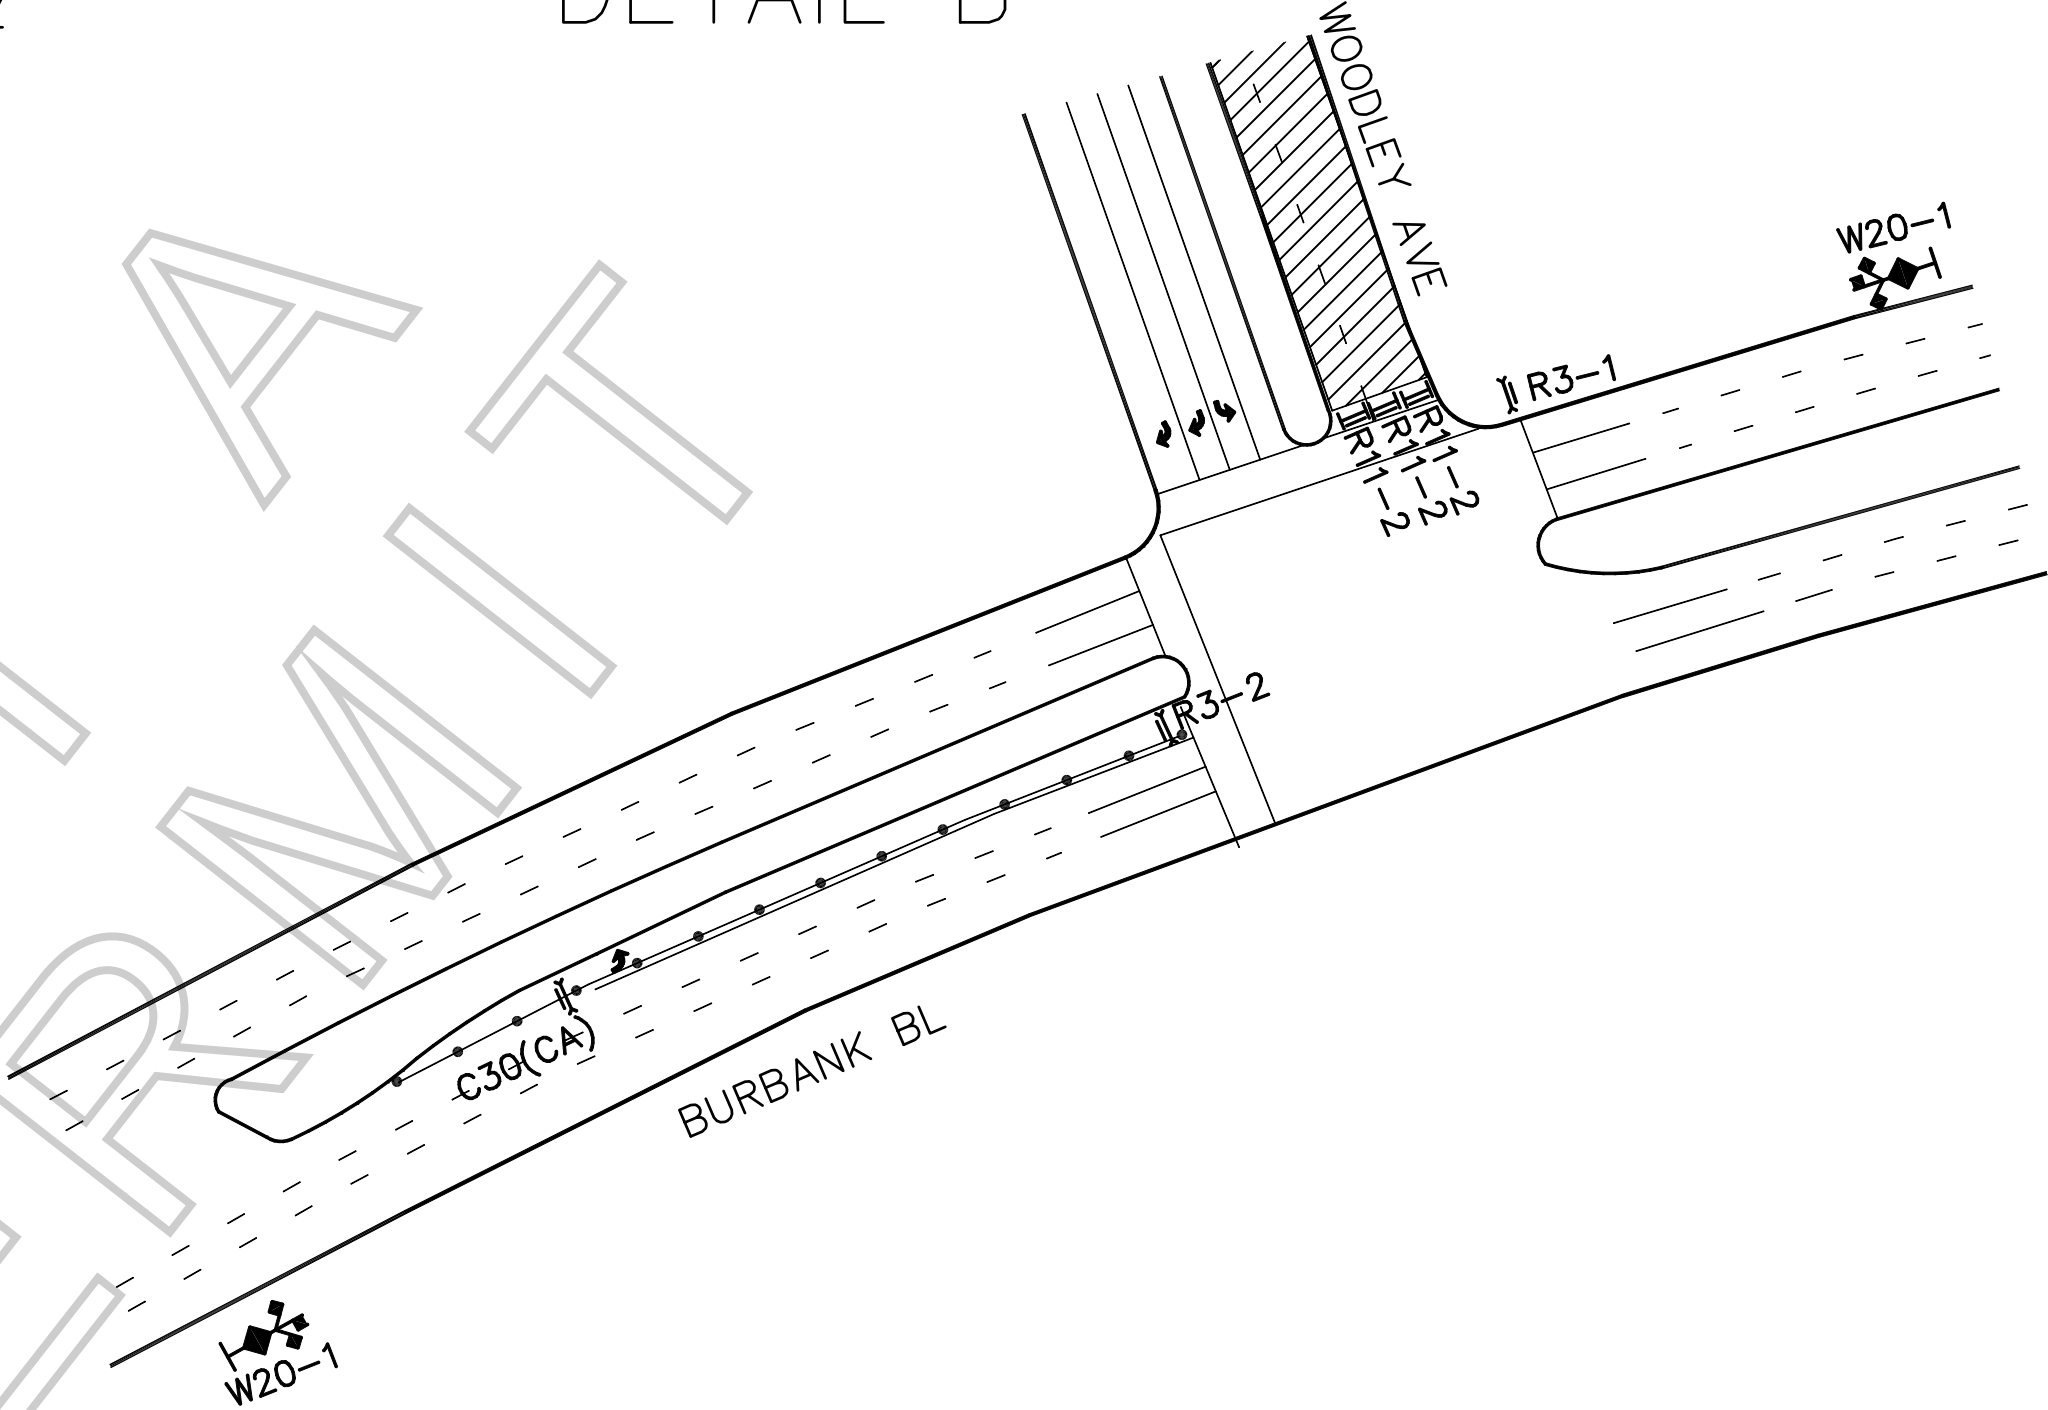

LEGEND:

- ADVANCE WARNING SIGN
- SIGN ON TYPE I BARRICADE
- TYPE III BARRICADE (WITH SIGN)
- TRAFFIC CONE 28" (REFLECTIVE)
- FLASHING ARROW SIGN (FAS)
- CLOSURE/WORK AREA

W20-1	W20-2	W20-3	C30(CA)	R3-1	W1-6(LT)	M4-10(RT)	SC3	M4-8a	R11-2	R11-4



FILM LA COORDINATOR: YULIZZA RAMIREZ
FILM LA PERMIT # F-39811

CLOSURE INFO:

FULL CLOSURE N/B WOODLEY AVE
VICTORY - BURBANK BLVD
5/19, 0900-1500 1900-2200
5/20, 1900-0700


DODGE PRODUCTIONS
"SEEKING A FRIEND..."
LOCATIONS CONTACT:
YEA-VONNE KELLY 323.260.4777(4PPS)

TCP DRAWN BY:
JOE VELASCO JR
PACIFIC TRAFFIC CONTROL, INC.
323.981.0600 PH.
LIC # 944488

GENERAL NOTES:

- ALL SIGNING, STRIPING, AND TRAFFIC CONTROL DEVICES SHALL CONFORM TO THE CURRENT STATE OF CALIFORNIA DEPARTMENT OF TRANSPORTATION (CALTRANS) STANDARD PLANS AND STANDARD SPECIFICATIONS, CALIFORNIA M.U.T.C.D., AND ANY ADDENDUMS THERTO, AND AS SHOWN ON THESE PLANS.
- THERE SHALL BE NO INTERFERENCE WITH TRAFFIC SIGNALS OR CROSSWALKS.
- CONES SHALL BE 28" MINIMUM HEIGHT AND SHALL HAVE REFLECTORIZED SLEEVES FOR NIGHT WORK.
- POLICE SHALL DIRECT TRAFFIC AS NECESSARY.

DETAIL B

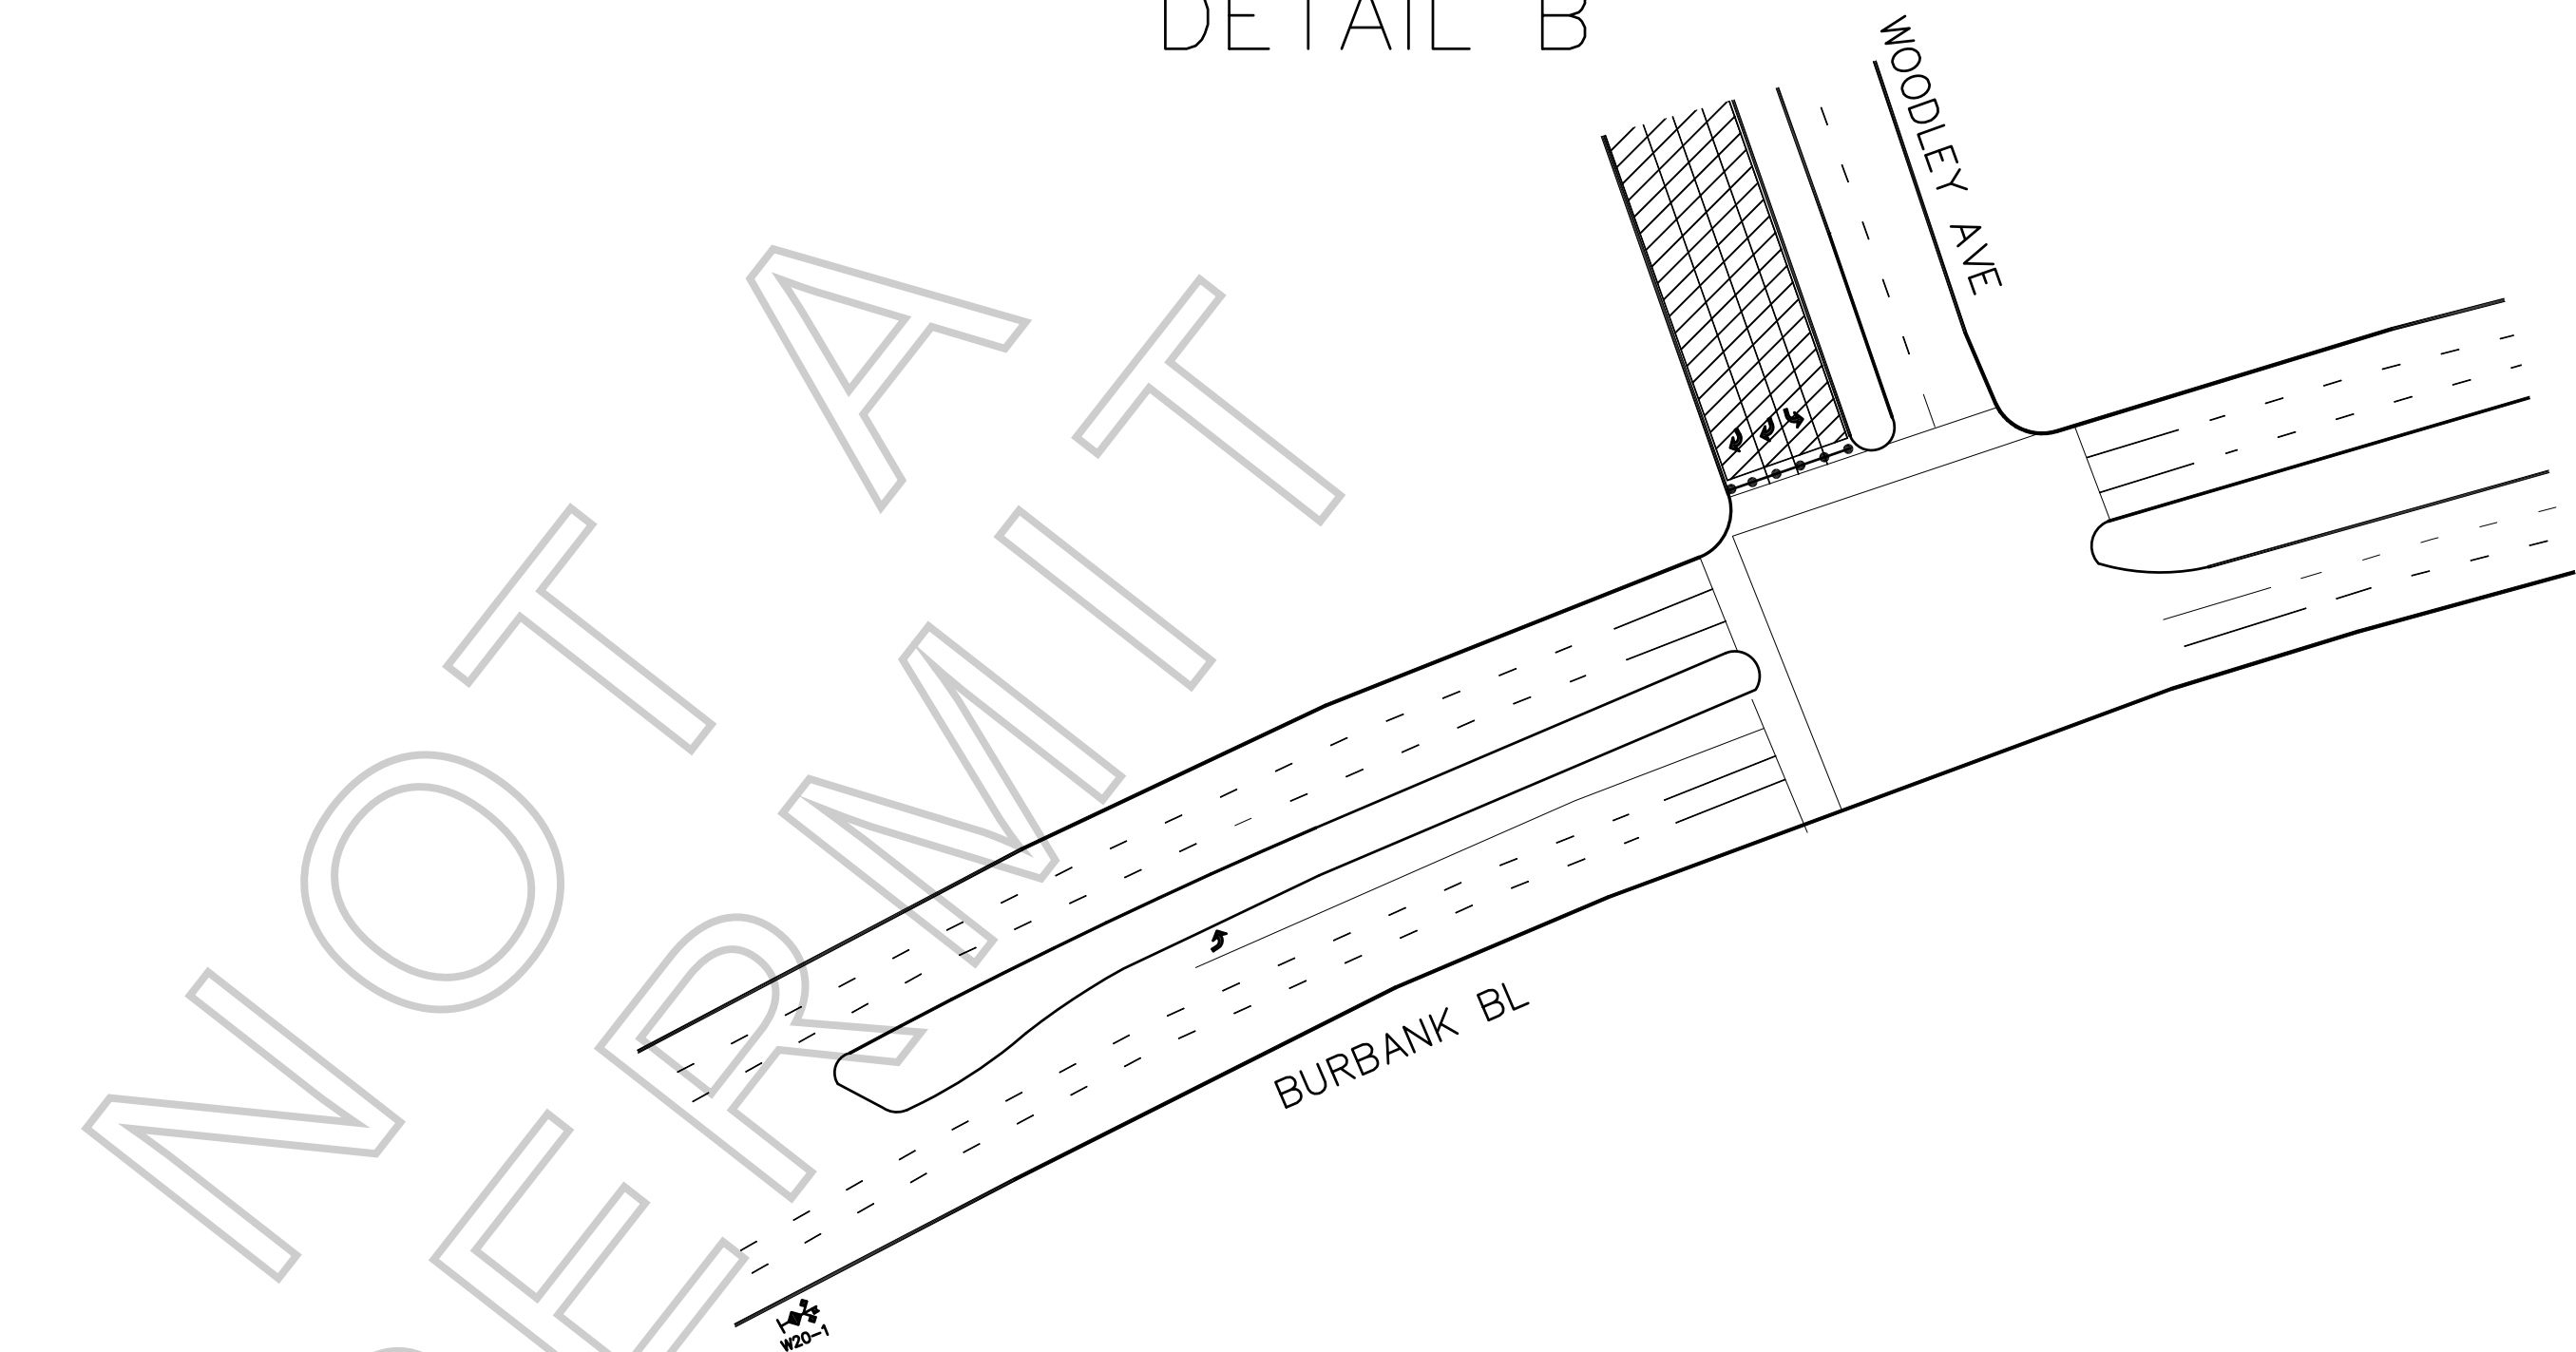

LEGEND:

- ADVANCE WARNING SIGN
- SIGN ON TYPE I BARRICADE
- TYPE III BARRICADE (WITH SIGN)
- TRAFFIC CONE 28" (REFLECTIVE)
- FLASHING ARROW SIGN (FAS)
- CLOSURE/WORK AREA

W20-1	W20-2	W20-3	C30(CA)	RS-1	RS-2	W1-6(LT)	M4-10(RT)	M4-10(LT)	SC3	M4-8a	R11-2	R11-4



FILM LA COORDINATOR: YULIZZA RAMIREZ
FILM LA PERMIT # F-39811

CLOSURE INFO:
FULL CLOSURE S/B WOODLEY AVE
VICTORY – BURBANK BLVD
5/19, 0900–1500 1900–2200
5/20, 1900–0700


DODGE PRODUCTIONS
"SEEKING A FRIEND..."
LOCATIONS CONTACT:
YEA–VONNE KELLY 323.260.4777(4PPS)

TCP DRAWN BY:
JOE VELASCO JR.
PACIFIC TRAFFIC CONTROL, INC.
323.981.0600 PH.
LIC # 944488

GENERAL NOTES:


- ALL SIGNING, STRIPING, AND TRAFFIC CONTROL DEVICES SHALL CONFORM TO THE CURRENT STATE OF CALIFORNIA DEPARTMENT OF TRANSPORTATION (CALTRANS) STANDARD PLANS AND STANDARD SPECIFICATIONS, CALIFORNIA M.U.T.C.D., AND ANY ADDENDUMS THERTO, AND AS SHOWN ON THESE PLANS.
- THERE SHALL BE NO INTERFERENCE WITH TRAFFIC SIGNALS OR CROSSWALKS.
- CONES SHALL BE 28" MINIMUM HEIGHT AND SHALL HAVE REFLECTORIZED SLEEVES FOR NIGHT WORK.
- POLICE SHALL DIRECT TRAFFIC AS NECESSARY.

DETAIL A

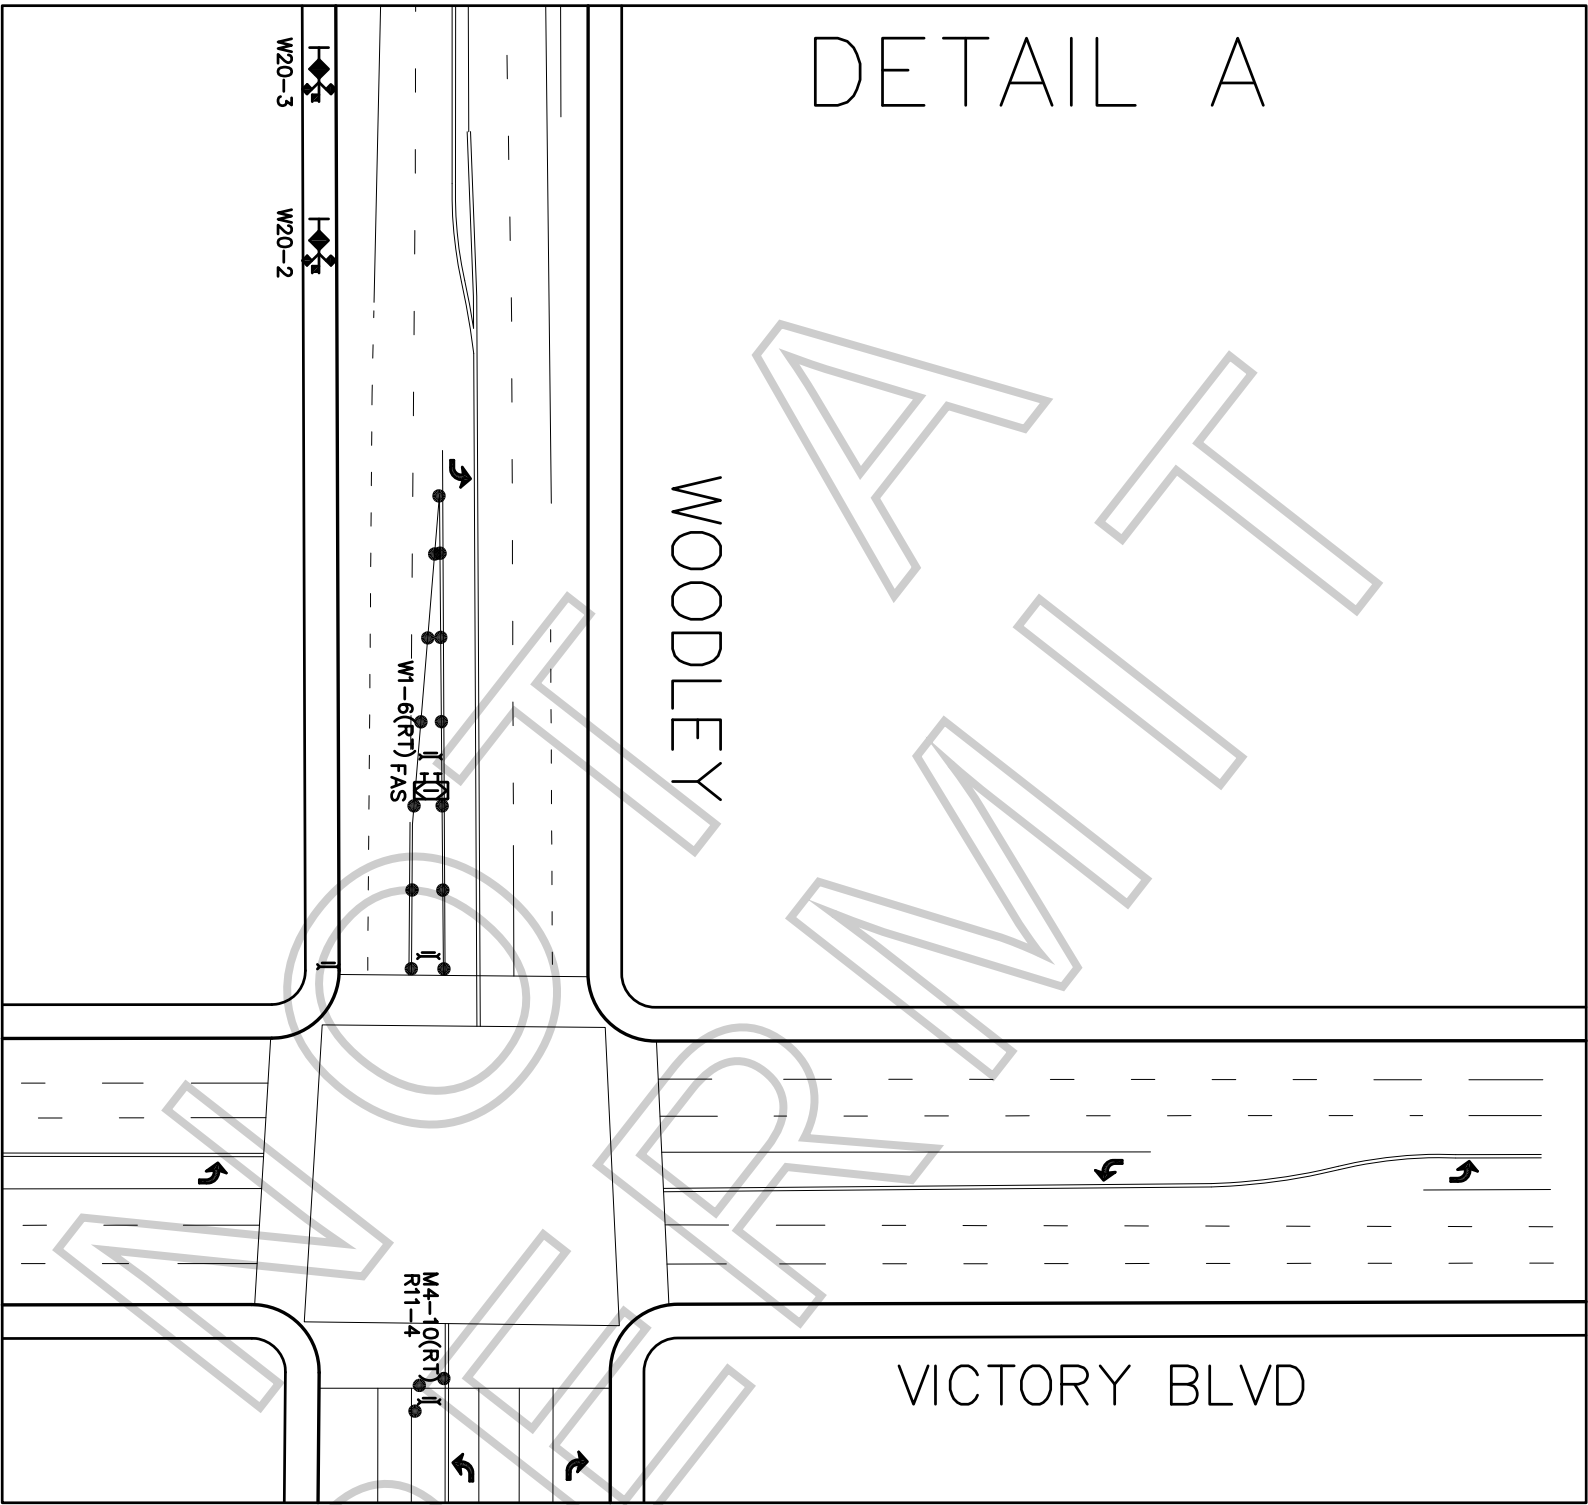

LEGEND:

- ADVANCE WARNING SIGN
- SIGN ON TYPE I BARRICADE
- TYPE III BARRICADE (WITH SIGN)
- TRAFFIC CONE 28" (REFLECTIVE)
- CLOSURE/WORK AREA

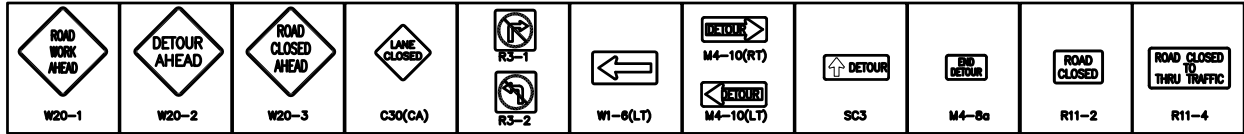

FILM LA COORDINATOR: YULIZZA RAMIREZ
FILM LA PERMIT # F-39811


CLOSURE INFO:
FULL CLOSURE OF WOODLEY AVE
FROM BURBANK BLVD TO TILLMAN ENTRANCE
5/19, 0900-1500 & 1900-2200
5/20, 1900-0700

DODGE PRODUCTIONS
"SEEKING A FRIEND..."
LOCATIONS CONTACT:
YEA-VONNE KELLY 323.260.4777(4PPS)


TCP DRAWN BY:
JOHNPAL LAKE
PACIFIC TRAFFIC CONTROL, INC.
323.981.0600 PH.
LIC # 944488

GENERAL NOTES:

- ALL SIGNING, STRIPING, AND TRAFFIC CONTROL DEVICES SHALL CONFORM TO THE CURRENT STATE OF CALIFORNIA DEPARTMENT OF TRANSPORTATION (CALTRANS) STANDARD PLANS AND STANDARD SPECIFICATIONS, CALIFORNIA M.U.T.C.D., AND ANY ADDENDUMS THERTO, AND AS SHOWN ON THESE PLANS.
- THERE SHALL BE NO INTERFERENCE WITH TRAFFIC SIGNALS OR CROSSWALKS.
- CONES SHALL BE 28" MINIMUM HEIGHT AND SHALL HAVE REFLECTORIZED SLEEVES FOR NIGHT WORK.
- POLICE SHALL DIRECT TRAFFIC AS NECESSARY.

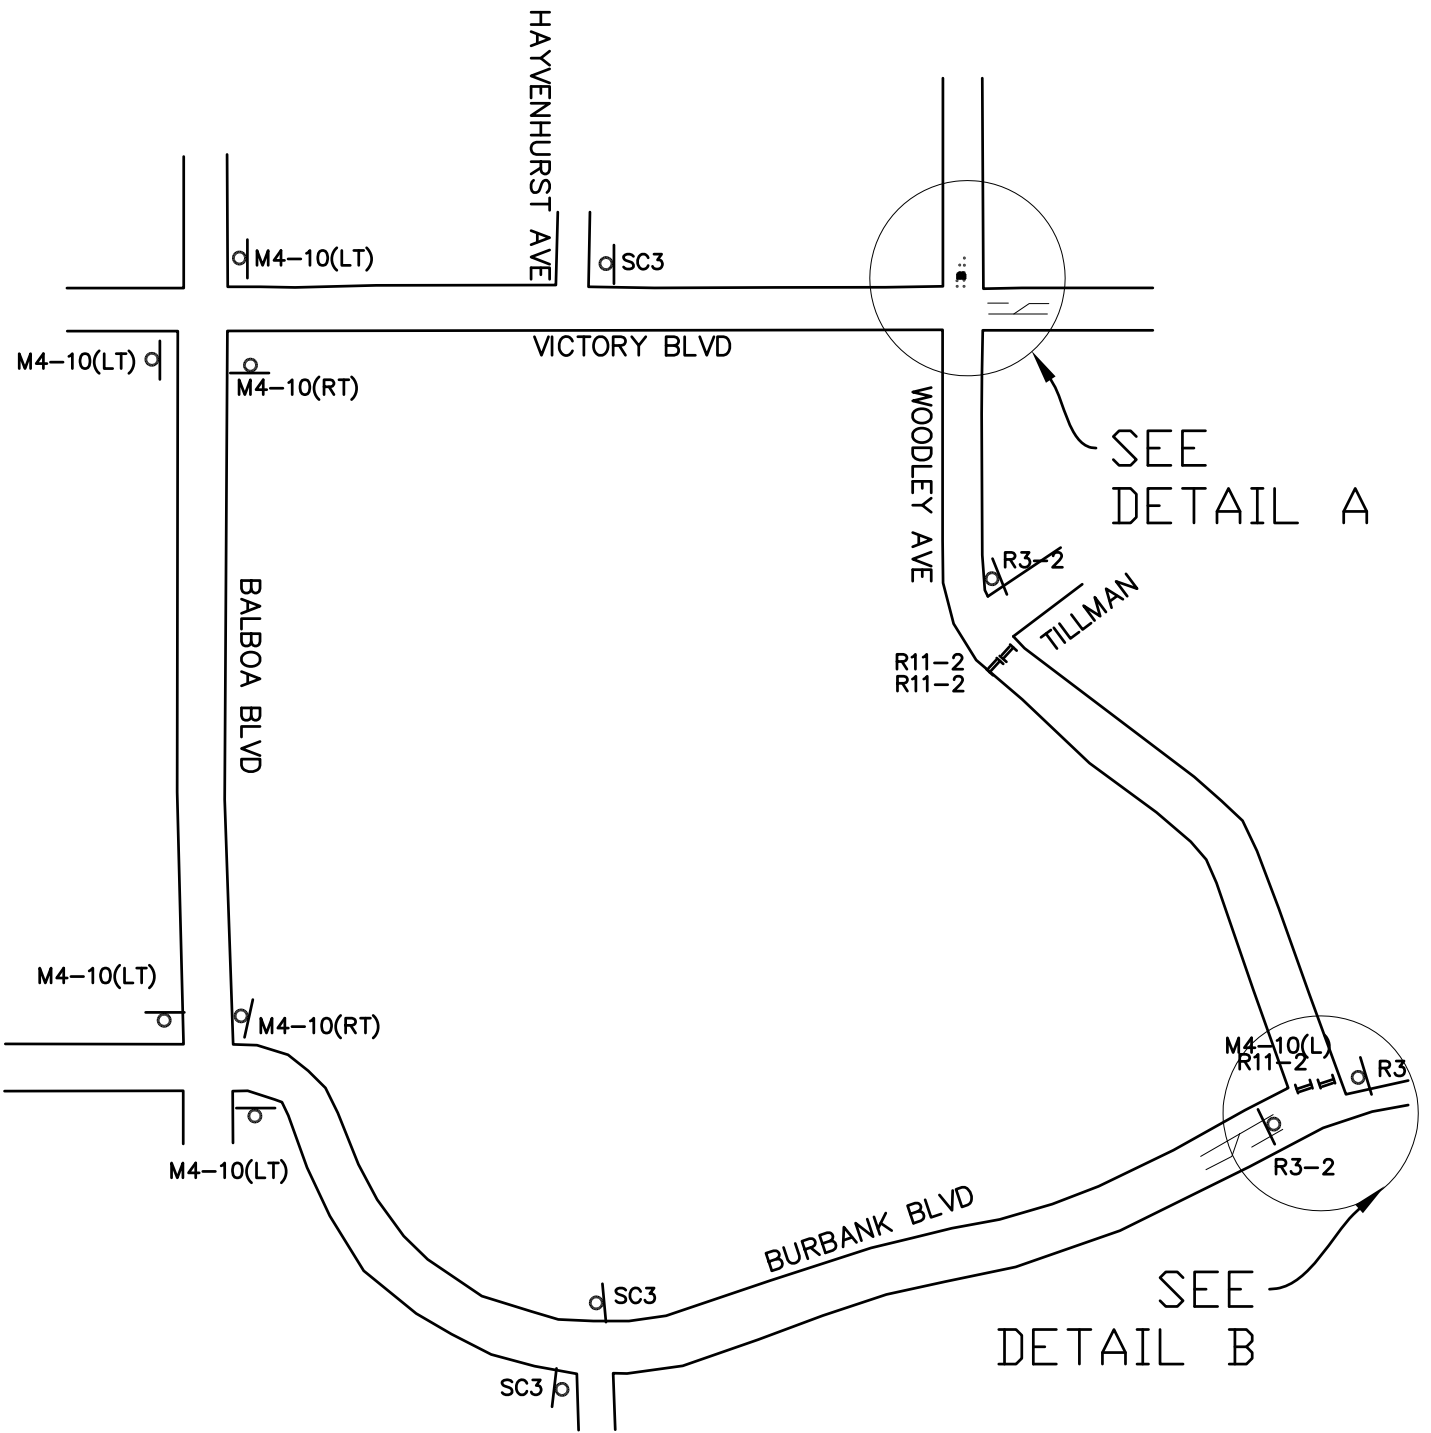

DETAIL B

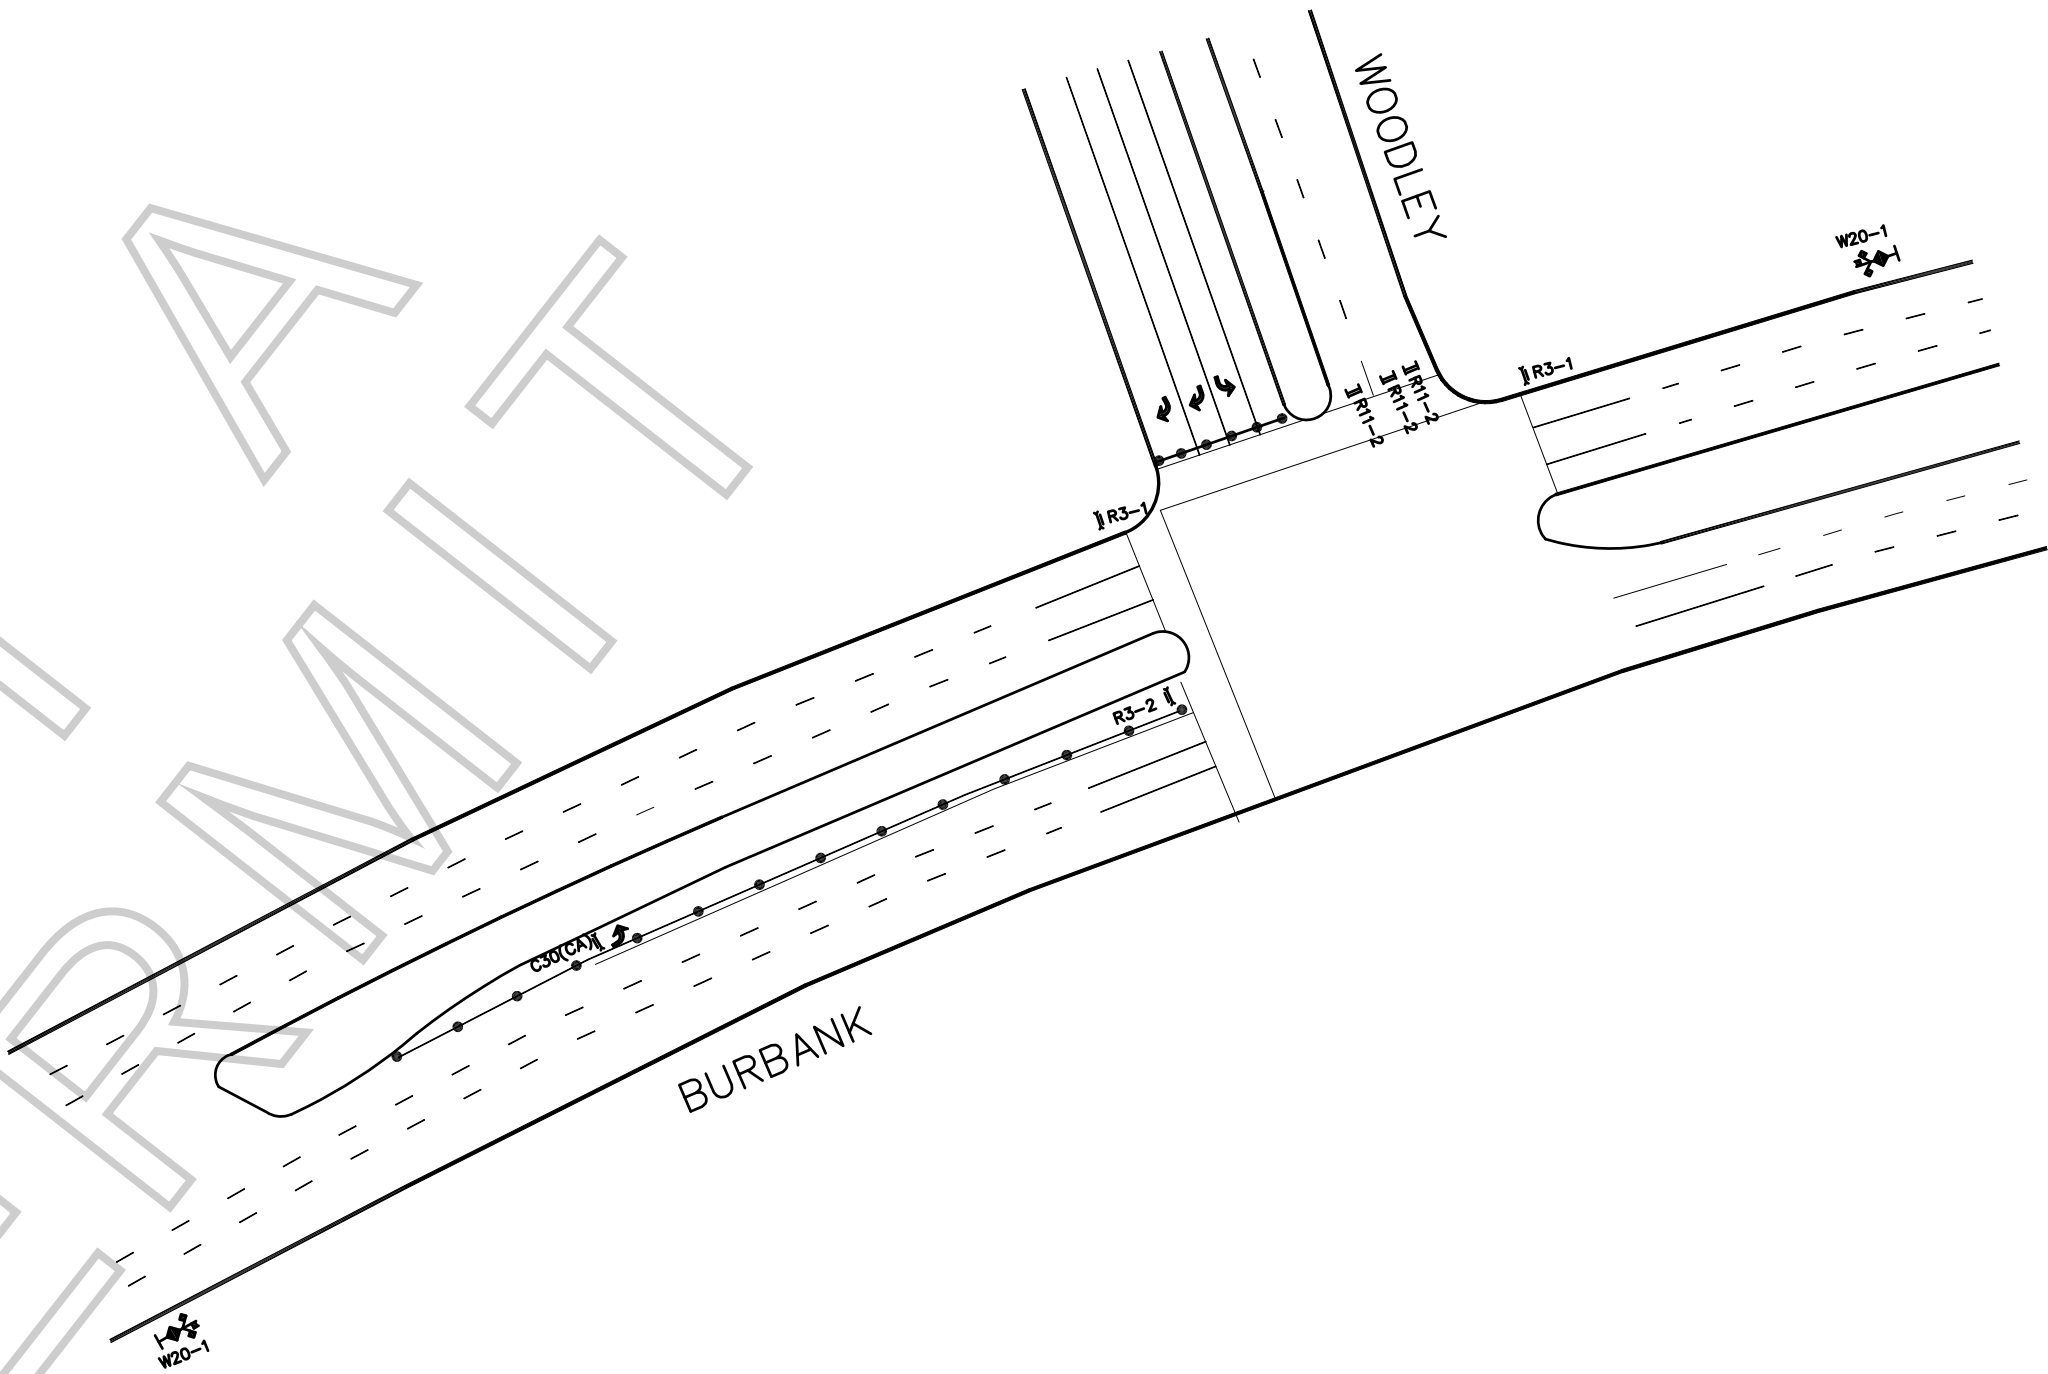

LEGEND:

- ADVANCE WARNING SIGN
- SIGN ON TYPE I BARRICADE
- TYPE III BARRICADE (WITH SIGN)
- TRAFFIC CONE 28" (REFLECTIVE)
- FLASHING ARROW SIGN (FAS)
- CLOSURE/WORK AREA

W20-1	W20-2	W20-3	C30(CA)	R3-1	R3-2	W1-6(LT)	M4-10(RT)	M4-10(LT)	SC3	M4-8a	R11-2	R11-4



FILM LA COORDINATOR: YULIZZA RAMIREZ
FILM LA PERMIT # F-39811

CLOSURE INFO:

FULL CLOSURE OF WOODLEY AVE
FROM BURBANK BLVD TO TILLMAN ENTRANCE
5/19, 0900-1500 & 1900-2200
5/20, 1900-0700

DODGE PRODUCTIONS
"SEEKING A FRIEND..."
LOCATIONS CONTACT:
YEA-VONNE KELLY 323.260.4777(4PPS)

TCP DRAWN BY:
JOHNPAL LAKE
PACIFIC TRAFFIC CONTROL, INC.
323.981.0600 PH.
LIC # 944488

GENERAL NOTES:

1. ALL SIGNING, STRIPING, AND TRAFFIC CONTROL DEVICES SHALL CONFORM TO THE CURRENT STATE OF CALIFORNIA DEPARTMENT OF TRANSPORTATION (CALTRANS) STANDARD PLANS AND STANDARD SPECIFICATIONS, CALIFORNIA M.U.T.C.D., AND ANY ADDENDUMS THERTO, AND AS SHOWN ON THESE PLANS.
2. THERE SHALL BE NO INTERFERENCE WITH TRAFFIC SIGNALS OR CROSSWALKS.
3. CONES SHALL BE 28" MINIMUM HEIGHT AND SHALL HAVE REFLECTORIZED SLEEVES FOR NIGHT WORK.
4. POLICE SHALL DIRECT TRAFFIC AS NECESSARY.



Film Production Guidelines

Welcome to the City of Los Angeles, Department of Recreation and Parks (Department). In our partnership to protect the environmental integrity of our parks the Park Film Office is providing guidelines to ensure a safe and successful film shoot. Please review and provide copies of these guidelines to the appropriate responsible persons. Thank you for the continuous use of our parkland.

- Approved to Film in Woodley overflow Lot.
- All filming activity is to stay within lot boundaries.
- Ok to base camp and crew park at Woodley overflow Lot.
- Ok to film ambulance, drive up and away within lot.
- May not park in handi-cap parking spaces
- Must maintain emergency clearance
- Must not block entrances and Exits
- Must not block dumpsters
- Vehicles and/or heavy equipment are not allowed on turf areas unless prior approval is given by the Park Film Office.
- Production companies must provide their own restroom and trash receptacles. The City dumpsters and trash cans cannot be used so all self-generated trash has to be removed and disposed of off-site.
- Film permits do not provide exclusive use of a park or recreation area.
- Service roads, parking lot driveway access, handicap or electric vehicle designated parking stalls may not be blocked or restricted. Emergency vehicle access lanes must be maintained in parking lots and park streets at all times.
- Due to underground plastic irrigation lines and trees having shallow root systems, staking or drilling into turf, rocks, trees or asphalted areas is not permissible unless prior approval is given by the Park Film Office. This approval will be noted in the permitted guidelines.
- Locked park gates can only be accessed by a Park Film Office Monitor. Security of open gates must be provided by the permitted company. Any equipment that is permitted to stay overnight must be guarded by the permitted company's security group.

- Alterations to natural or manmade surroundings or content of the park are not permissible unless documented in these specific guidelines. The permit holder is financially responsible for all remediation should there be any damage or unauthorized alteration to Department property. The remediation and cost of will be determined by the Park Film Office.
- A Park Film Office Monitor(s) may be assigned to the permitted location. Their job is to ensure guidelines are followed, liaison between park patrons, other City employees and a communication link between Permitted and the Park Film Office for any additional needs or authorizations. When the Park Film Office is closed the Park Film Monitor has the authority and responsibility to modify these guidelines within the parameters given to them by their supervisor. The Park Film Monitor has access 24/7 to contact their supervisors if needed. The Permitted will be required to adhere to the instructions, restrictions and requests given by the Park Film Monitor.
- Smoking is prohibited on all Department properties. An exception has been made for permitted film production companies to smoke in areas that are designated by the Fire Safety Officer or Park Film Monitor. If a Fire Safety Officer or Park Film Monitor is not assigned to the Permitted there will be no smoking with the exception of an actor smoking while performing or as part of the scene.
- A designated smoking area may not be near any patron activity or facility. Large buckets of sand or water must be placed in this area for disposal of tobacco or tobacco related products. The designated smoking area may be revoked or not allowed depending on weather and location conditions. Failure to comply with the smoking restrictions may result in a fine.


F-37233-C

**MIKE MATHIS PRODUCTIONS / I DIDN'T KNOW I WAS PREGNET
(WOODLEY OVERFLOW LOT)**

CITY OF BURBANK


CLOSURE INFO:

W/S CURB LANE WOODLEY AVE
VICTORY BL - BURBANK
5/19, 0600-2200

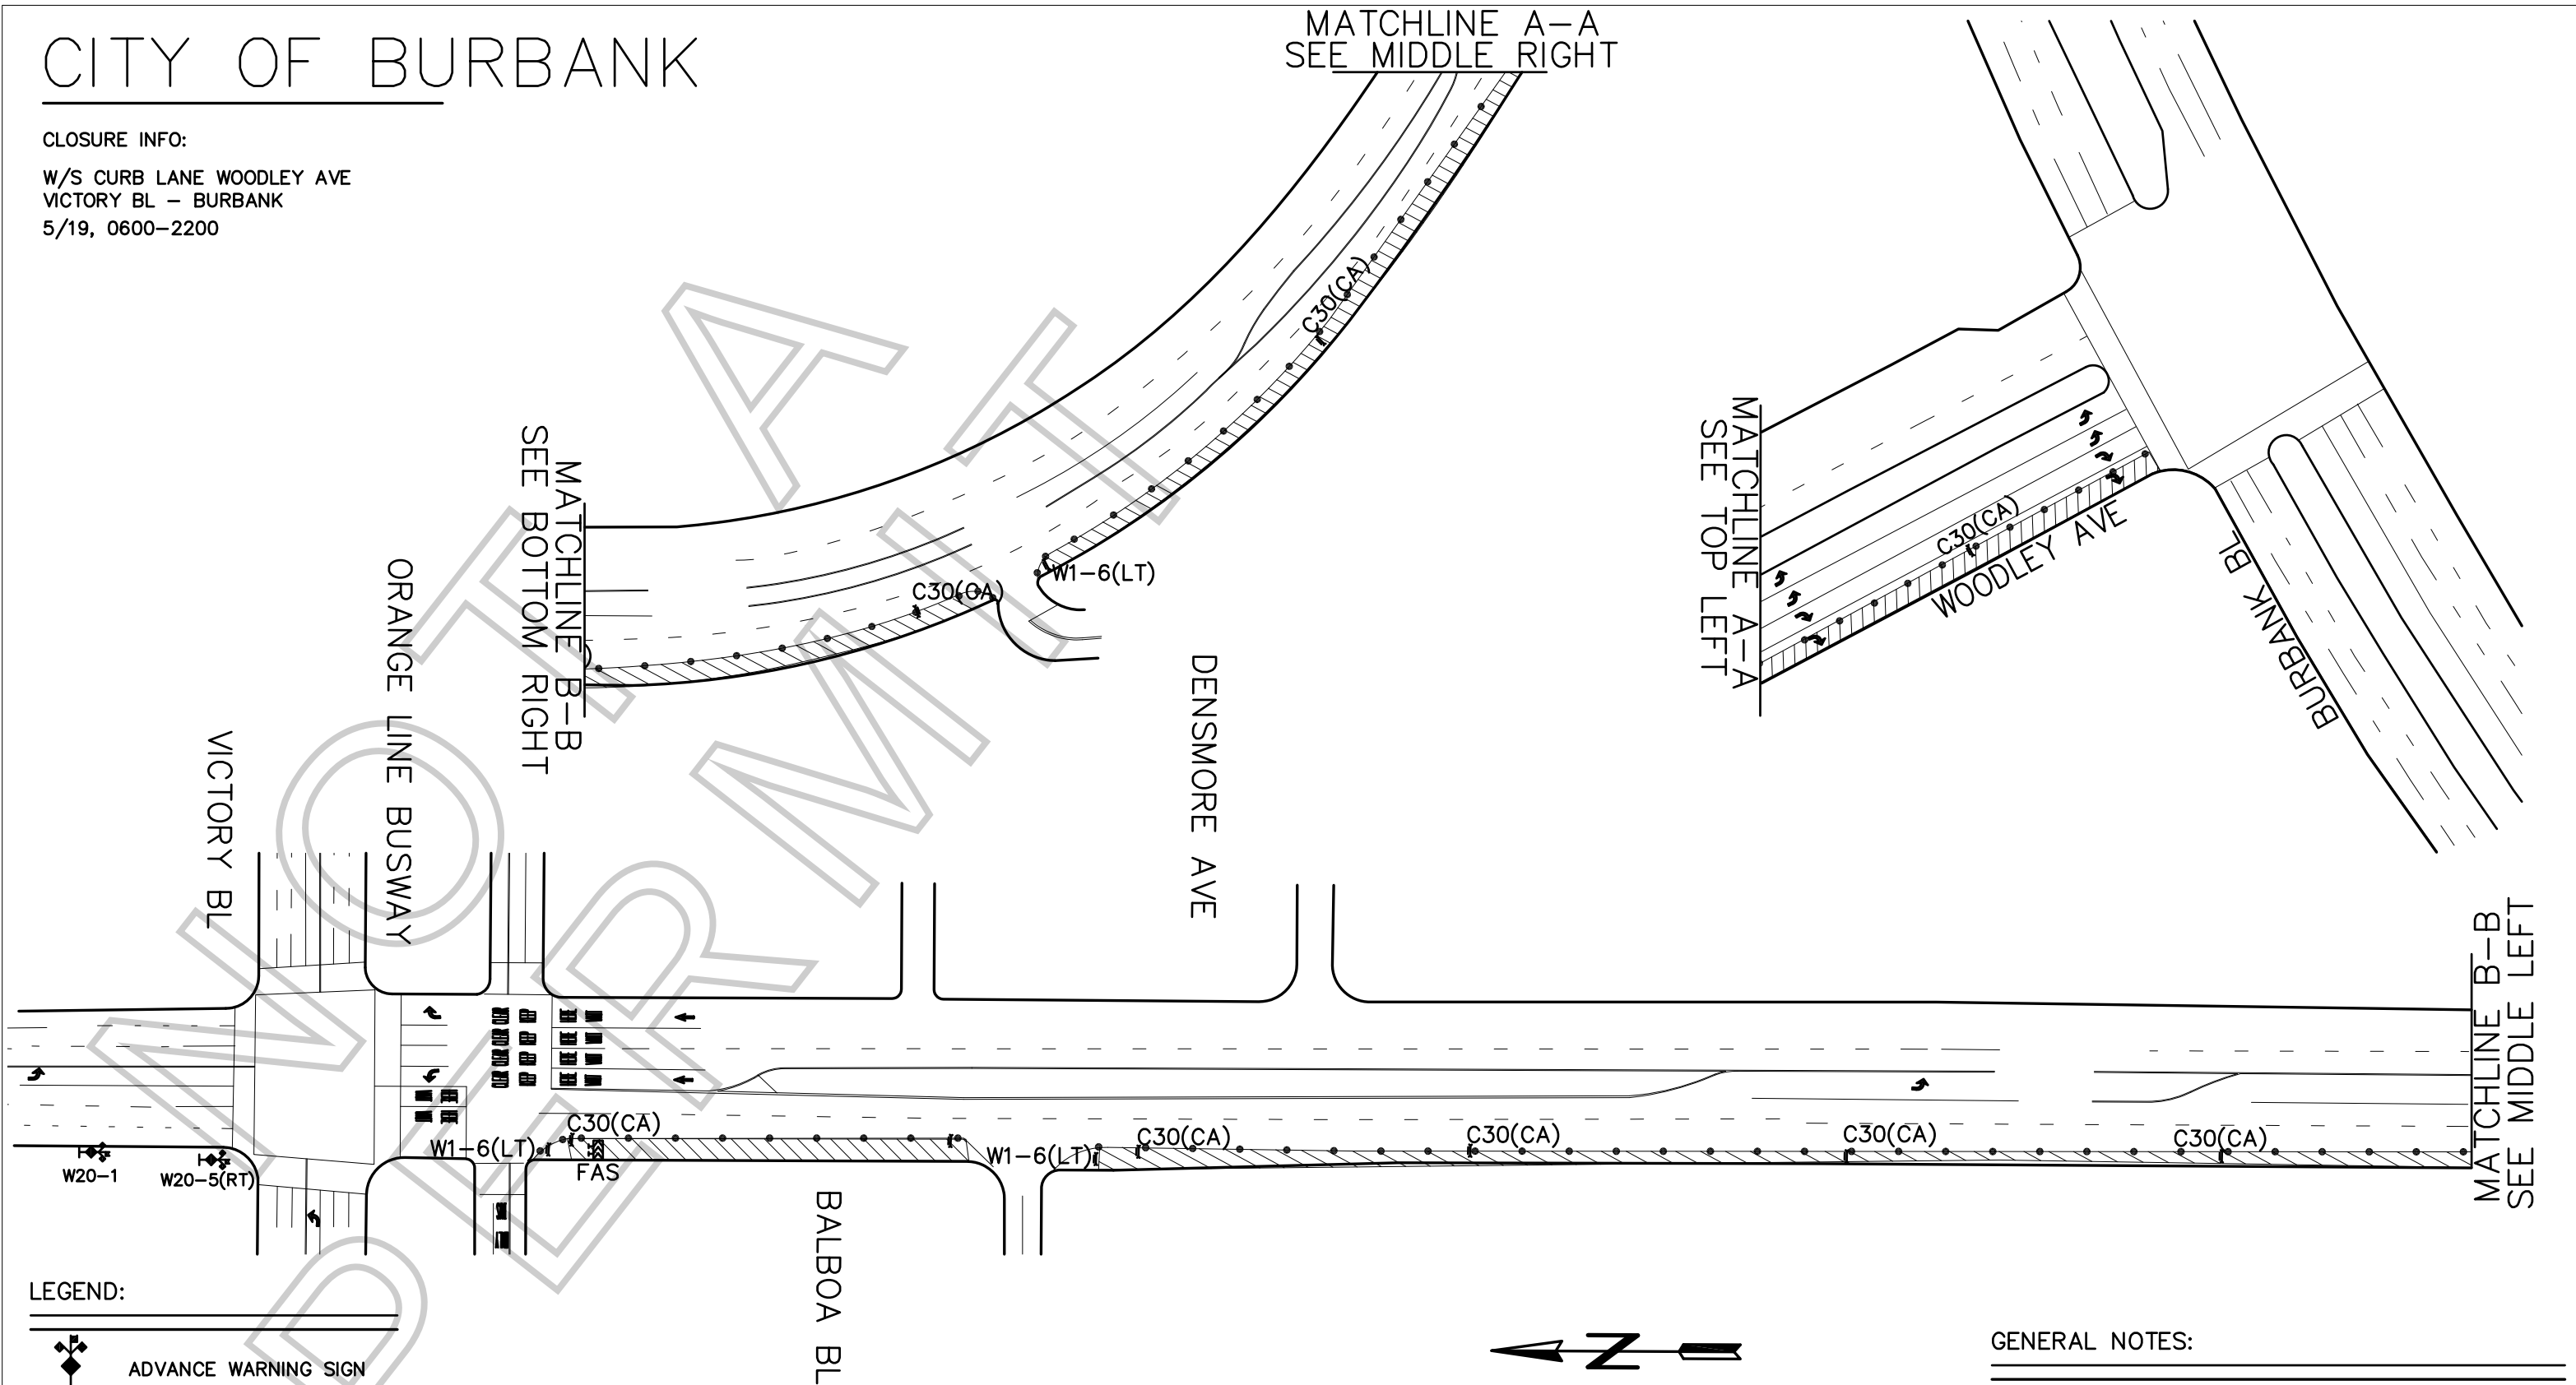

LEGEND:

-  ADVANCE WARNING SIGN
-  SIGN ON TYPE I BARRICADE
-  TRAFFIC CONE 28" (REFLECTIVE)
-  FLASHING ARROW SIGN (FAS)
-  CLOSURE/WORK AREA

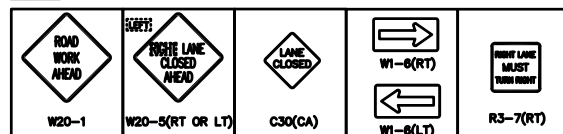

FILM LA COORDINATOR: YULIZZA RAMIREZ
FILM LA PERMIT # 39811-A

DODGE
"SEEKING A FRIEND...."
LOCATIONS CONTACT:
YEA-VONNE KELLY 323.260.4777(4PPS)



TCP DRAWN BY:
GRACIE CUEVAS
PACIFIC TRAFFIC CONTROL, INC.
323.981.0600 PH.
LIC # 944488

GENERAL NOTES:

1. ALL SIGNING, STRIPING, AND TRAFFIC CONTROL DEVICES SHALL CONFORM TO THE CURRENT STATE OF CALIFORNIA DEPARTMENT OF TRANSPORTATION (CALTRANS) STANDARD PLANS AND STANDARD SPECIFICATIONS, CALIFORNIA M.U.T.C.D., AND ANY ADDENDUMS THERTO, AND AS SHOWN ON THESE PLANS.
2. THERE SHALL BE NO INTERFERENCE WITH TRAFFIC SIGNALS OR CROSSWALKS.
3. CONES SHALL BE 28" MINIMUM HEIGHT AND SHALL HAVE REFLECTORIZED SLEEVES FOR NIGHT WORK.
4. POLICE SHALL DIRECT TRAFFIC AS NECESSARY.